


NEIGHBOURS' HOUSE

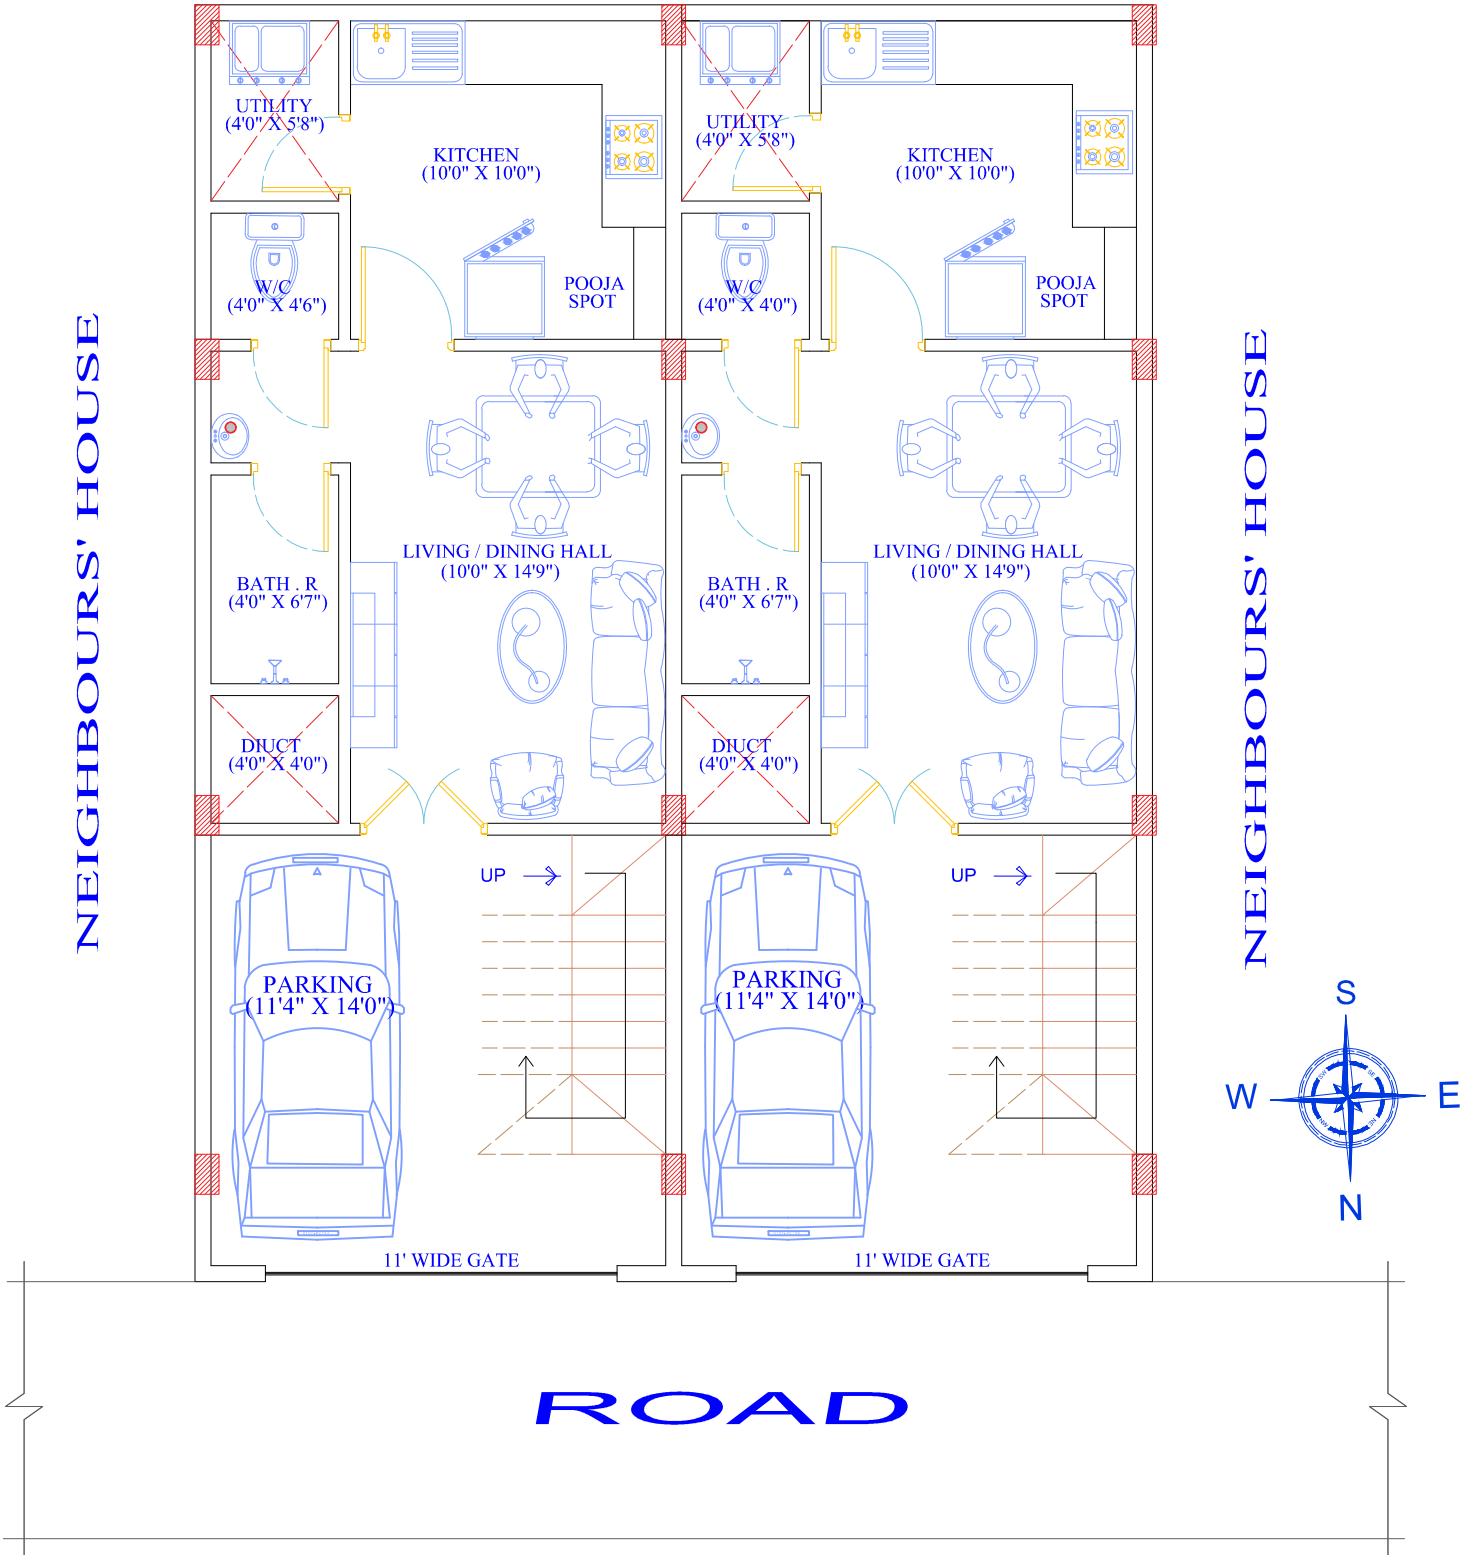

CLIENT :	PROPOSED FOR :	NOTES: 1. DO NOT SCALE ANY DIMENTION 2. ALL STRUCTURAL AND ARCHITECTURAL DRAWINGS ARE TO BE CHECKED AND VERIFIED BY ENGINEER AT SITE IS COMPULSORY. OTHERWISE IT WILL BE SOLE RESPONSIBILITY OF THE OWNER / PROJECT CO-ORDINATOR FOR FUTURE CONSEQUENCES	DESIGNED BY :	
			DRAWING : GROUND FLOOR OPTION - 1	DATE : 08-SEP -2025