


R O A D
GROUND FLOOR PLAN
PLAN FOR MEGHARAJ SIR

WEST

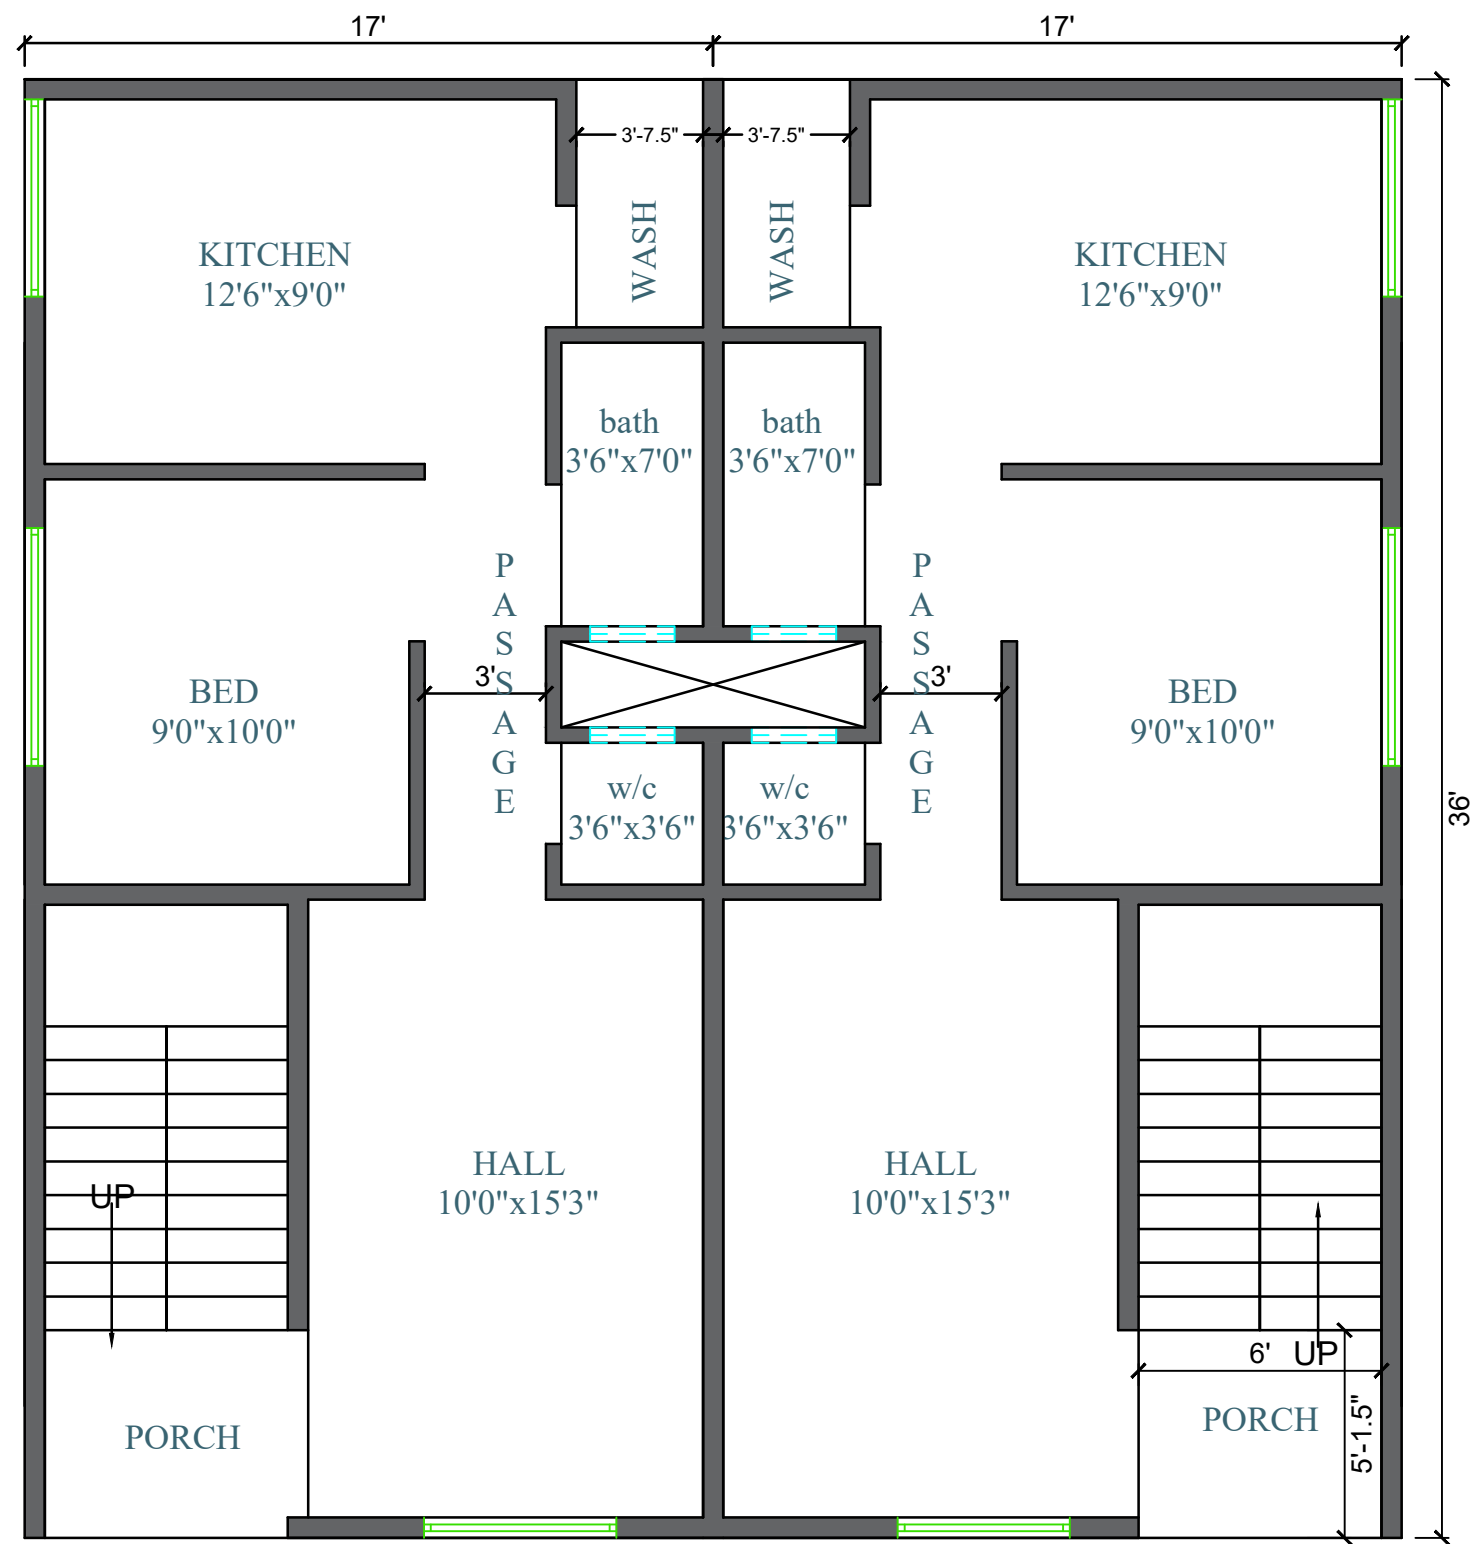

R O A D
GROUND FLOOR PLAN
PLAN FOR MEGHARAJ SIR

WEST